LAYOUT SOCCER CENTRE BUILDING ON LINE FROM CENTRE OF ROUNDABOUT ON NELSON ROAD AND PERPENDICULAR TO SOUTH PROPERTY LINE PARALLEL TO ATTRIDGE DRIVE.

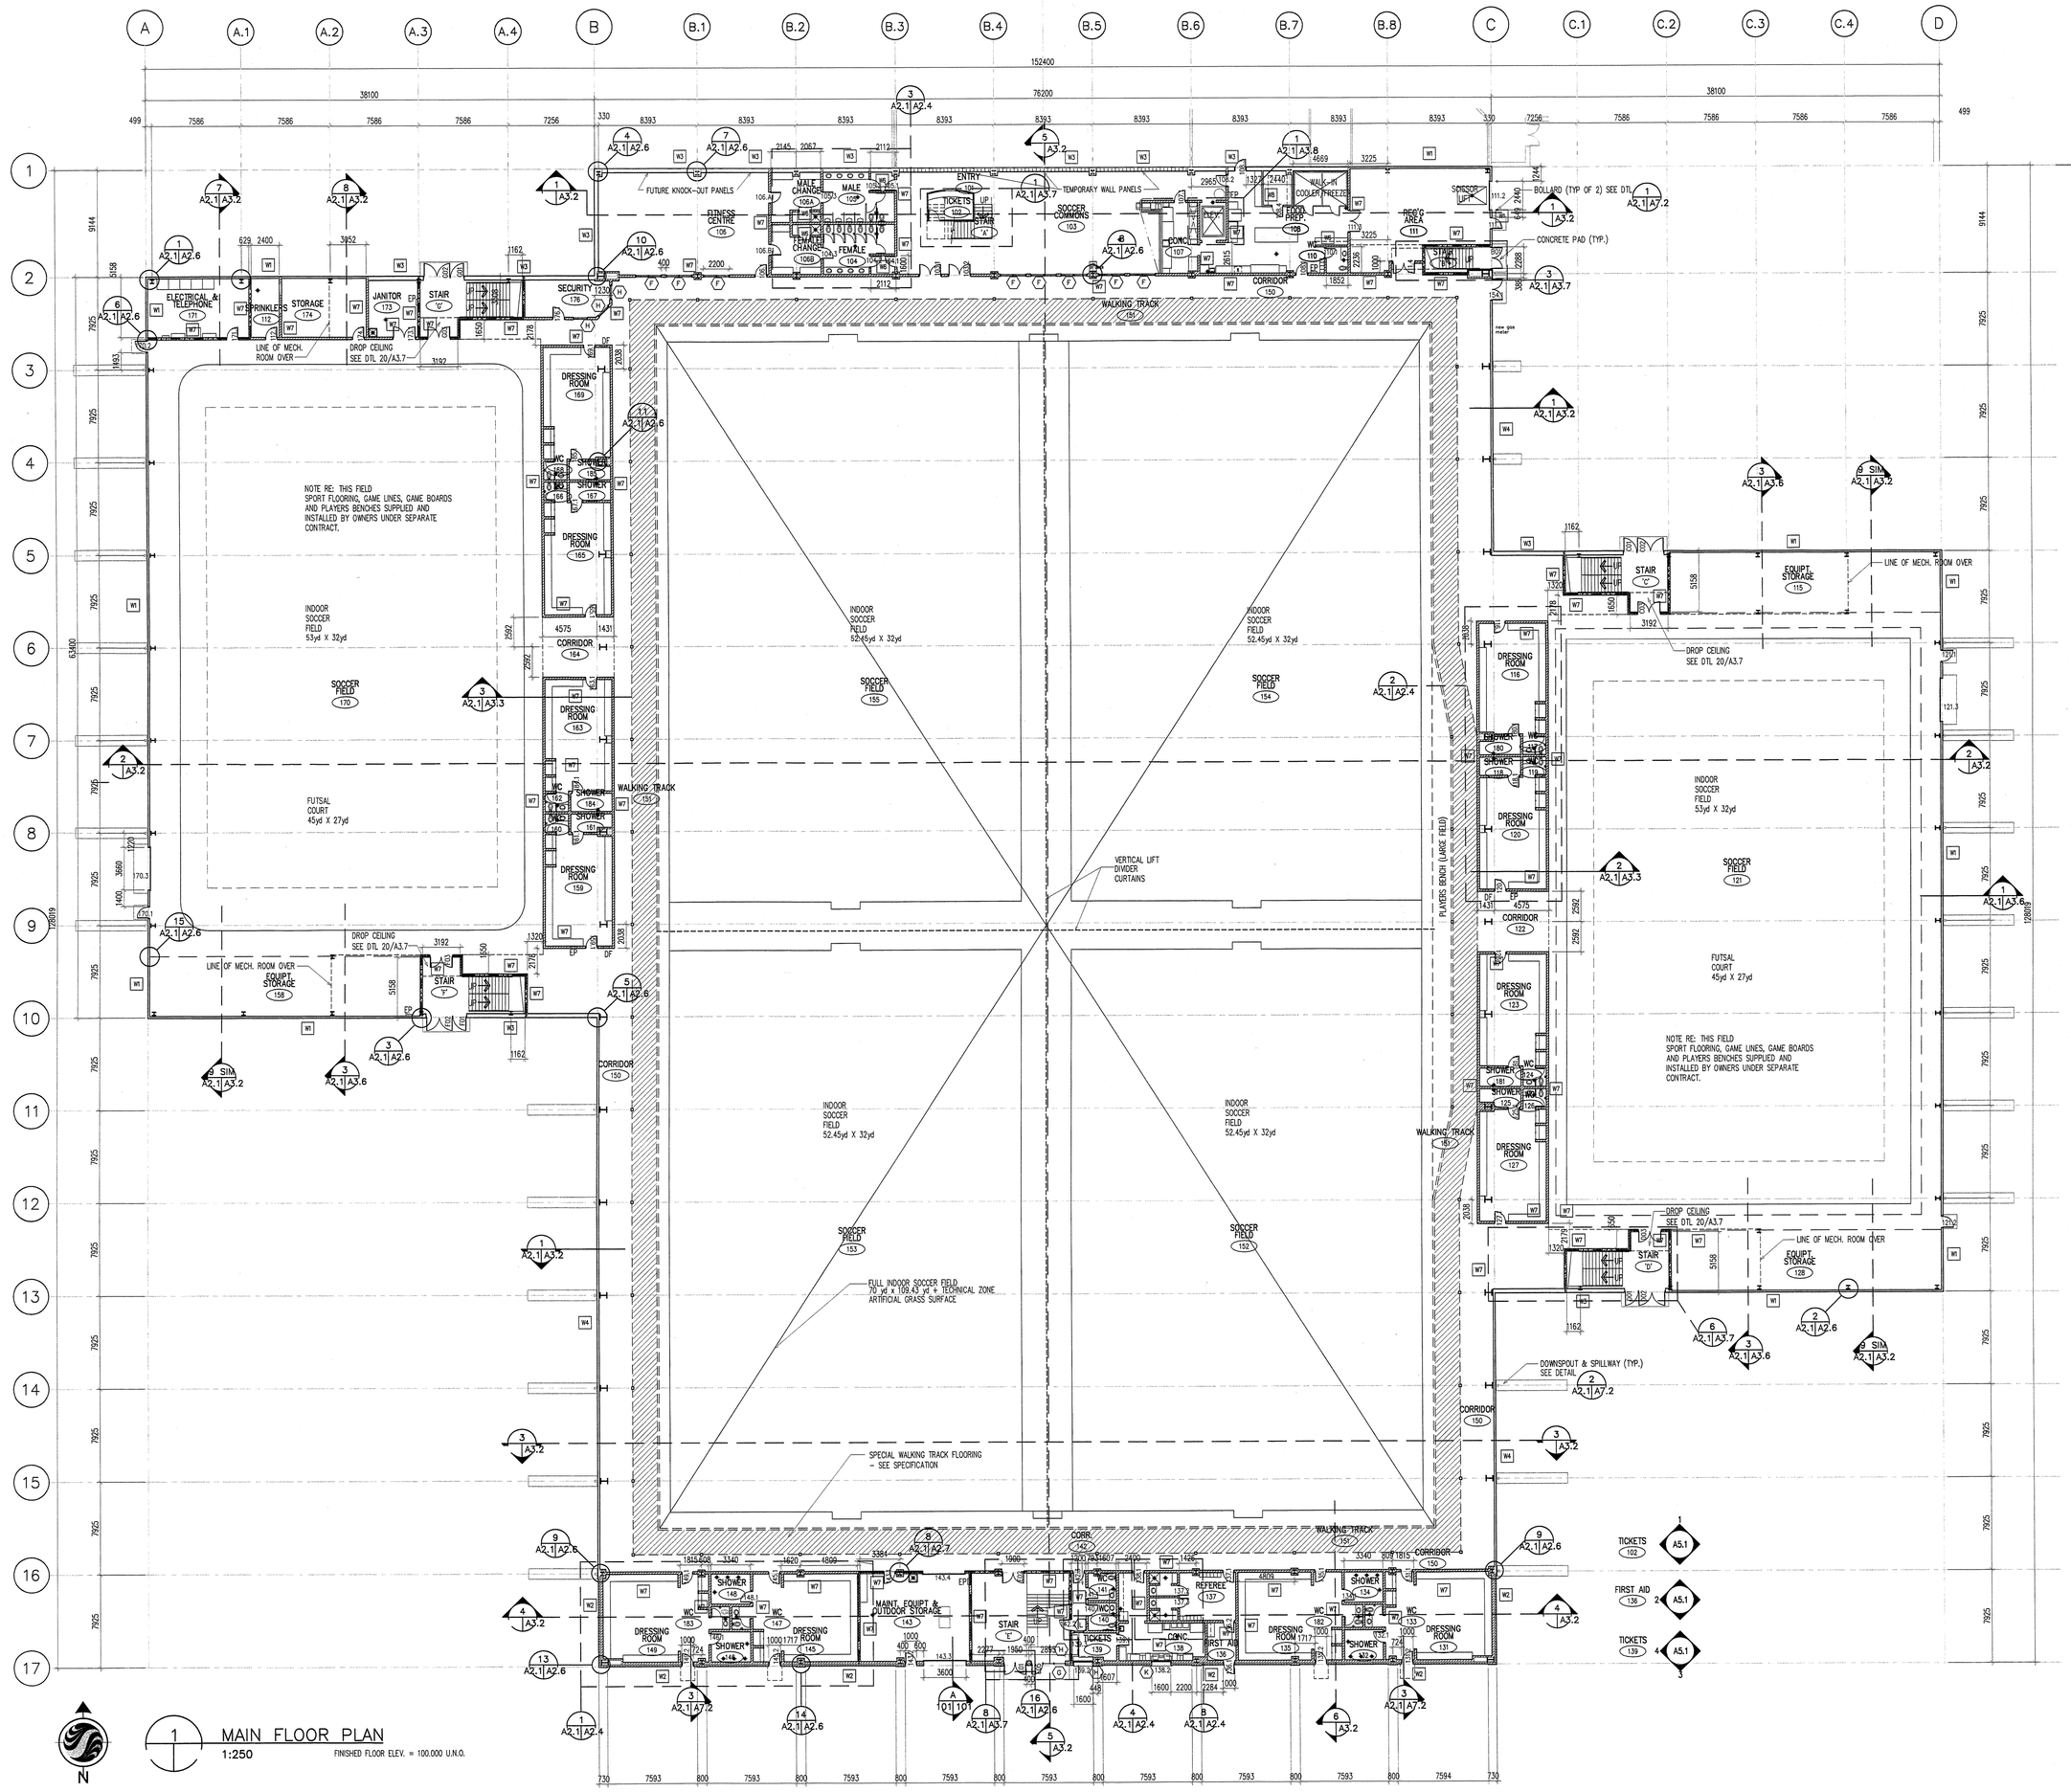

MAIN FLOOR PLAN
1:250

FINISHED FLOOR ELEV. = 100.000 U.N.G.

LEGEND

WALLS SHOWN THUS TO BE 1 HOUR FIRE RATED

WALLS SHOWN THUS TO BE 1 1/2 HOUR FIRE RATED

NOTES:

1. REFER TO DRAWING A2.4 FOR LARGE SCALE DRESSING ROOM PLANS
2. REFER TO DRAWING A2.4 FOR LARGE SCALE WASHROOM PLANS
3. REFER TO DRAWING A3.8 FOR STAIR PLANS & SECTIONS
4. REFER TO DRAWING A3.9 FOR ELEVATOR PLANS & SECTIONS

RECEIVED
DEC 30 2004
CITY OF SASKATOON
PLANNING & BUILDING

SASKATOON HEALTH REGION
PUBLIC HEALTH SERVICES
SAFE COMMUNITIES DEPARTMENT
APPROVED
SUBJECT TO LETTER

INSPECTOR DATE

frigstad downing henry architects
2233 Avenue C North
Saskatoon Saskatchewan S7K 0L2
E-mail: manager@dha.ca
Website: www.dha.ca
Telephone: (306) 652-6844
Fax: (306) 665-0382

ALLAN L. DUDDRIDGE
Reg. No. 313 Saskatoon
Province of Saskatchewan

Stantec Architecture Ltd.
100 - 75 - 24th Street East
Saskatoon SK Canada
S7K 0K3
Tel. 306.667.2400
Fax. 306.667.2500
www.stantec.com
Stantec

#	Issue Description	Date
1	ISSUED FOR TENDER	DECEMBER 24, 2004

Rev	Description	Date

UNIVERSITY HEIGHTS MULTI-DISTRICT PARK - FUTURE CENTRE

NEW SOCCER FACILITY

SASKATOON, SASKATCHEWAN

FILE: 144450207 | DATE: SEPTEMBER 2004 | DRAWN BY: | SCALE: 1:250

MAIN FLOOR PLAN

A2.1